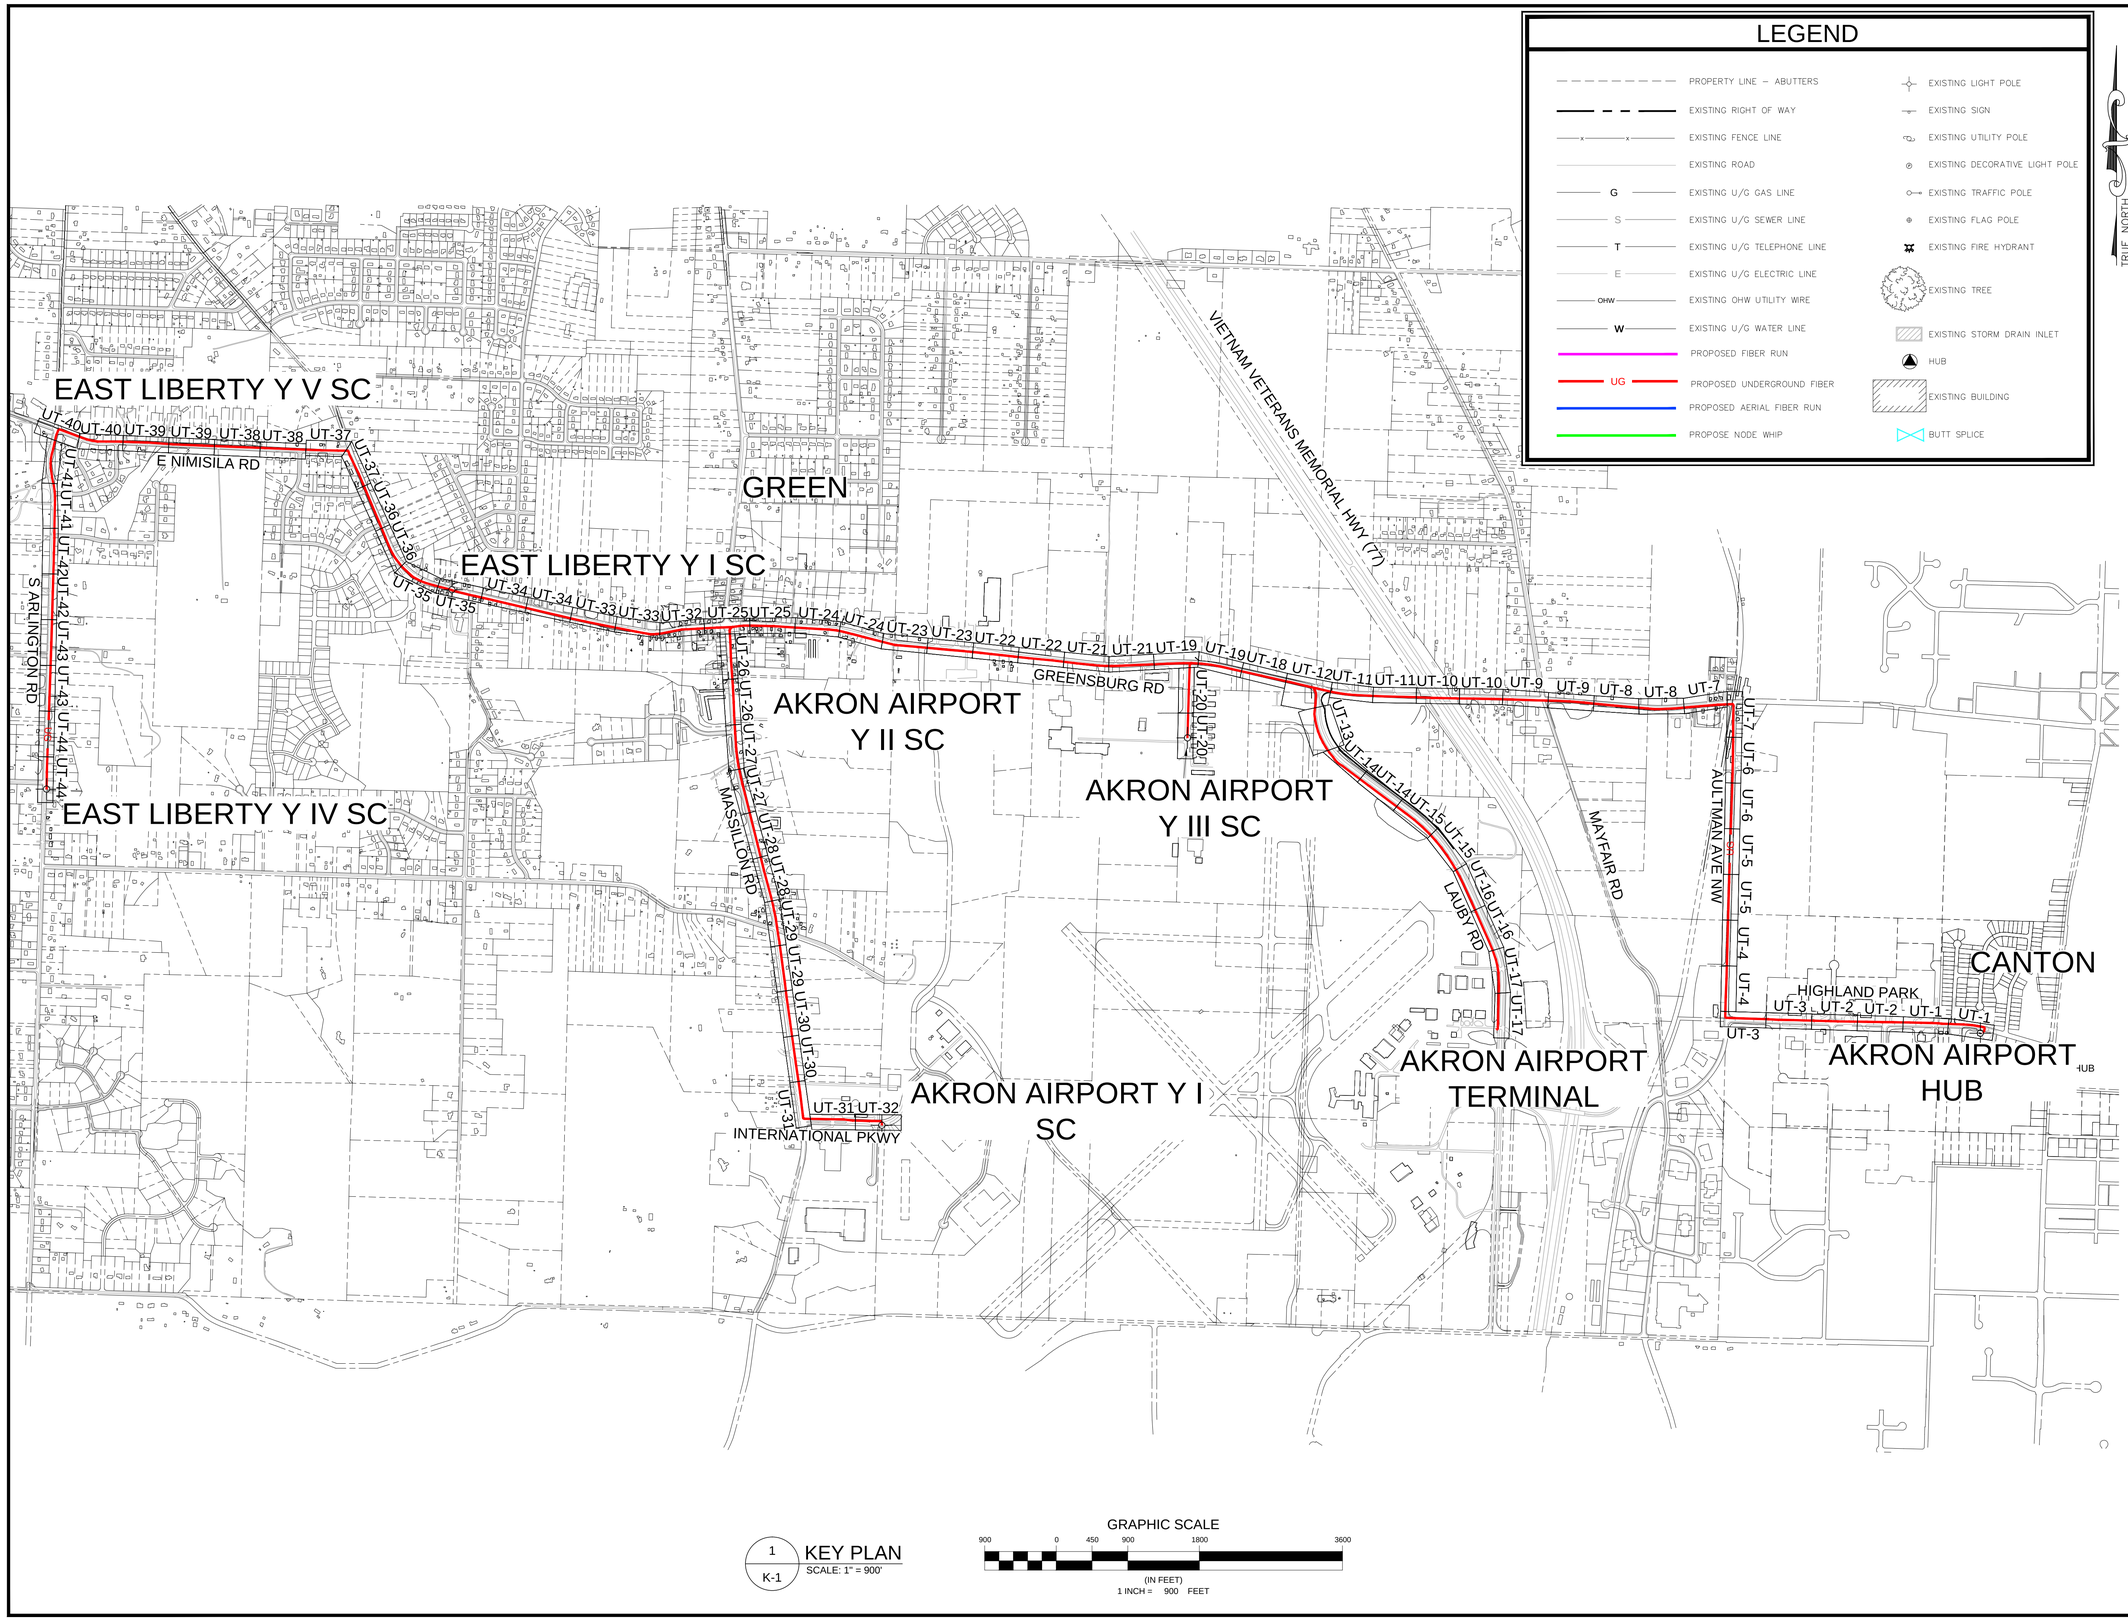

1 / K-1 KEY PLAN
SCALE: 1" = 900'

GRAPHIC SCALE
900 0 450 900 1800 3600
(IN FEET)
1 INCH = 900 FEET

ENGINEER

NB+C TOTALLY COMMITTED.

NB+C ENGINEERING SERVICES, LLC.
6095 MARSHALEE DRIVE, SUITE 300
ELKRIDGE, MD 21075
(410) 712-7092

APPLICANT

CROWN CASTLE

CROWN CASTLE NG EAST, LLC
2000 CORPORATE DRIVE
CANONSBURG, PA 15317
(713) 570-3000

SITE INFORMATION

AKRON AIRPORT
CANTON, OH 44720
STARK COUNTY
SUMMIT COUNTY

DESIGN RECORD

REVISIONS

REV	DATE	DESCRIPTION	BY
1	09/02/15	REVISED PER CITY OF GREEN	RNC
0	08/21/15	ISSUED FOR CONSTRUCTION	RNC

PROFESSIONAL STAMP

STATE OF OHIO
PHILIP BURTNER
REGISTERED
PROFESSIONAL ENGINEER

ENGINEER

PHILIP BURTNER, P.E.
OH PROFESSIONAL ENGINEER LIC. #73386

SHEET TITLE

KEY PLAN

SHEET NUMBER

K-1