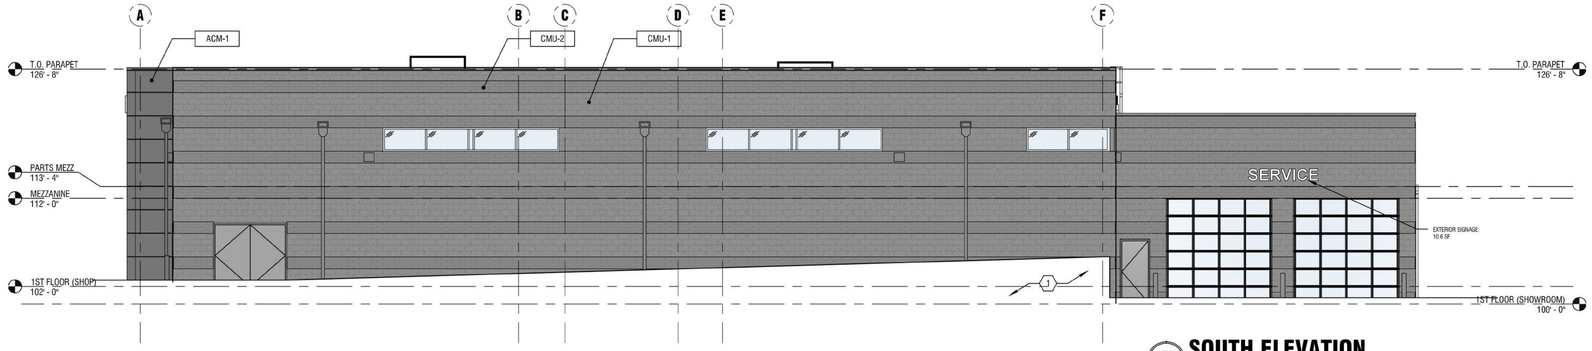

5 SOUTH ELEVATION
SCALE 1/8" = 1'-0"

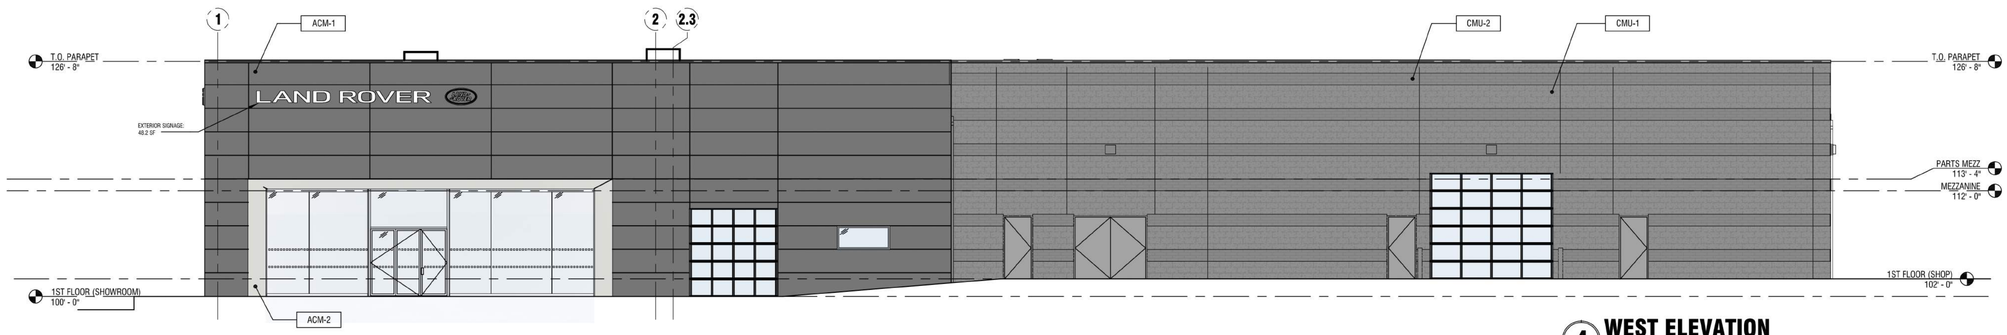

4 WEST ELEVATION
SCALE 1/8" = 1'-0"

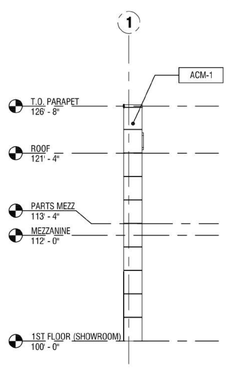

3 ENTRY
SCALE 1/8" = 1'-0"

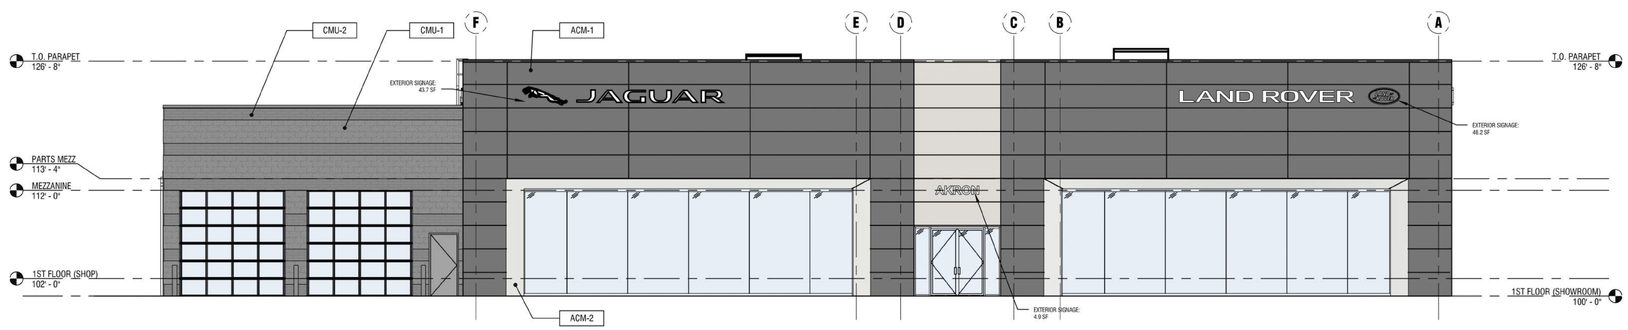

2 NORTH ELEVATION
SCALE 1/8" = 1'-0"

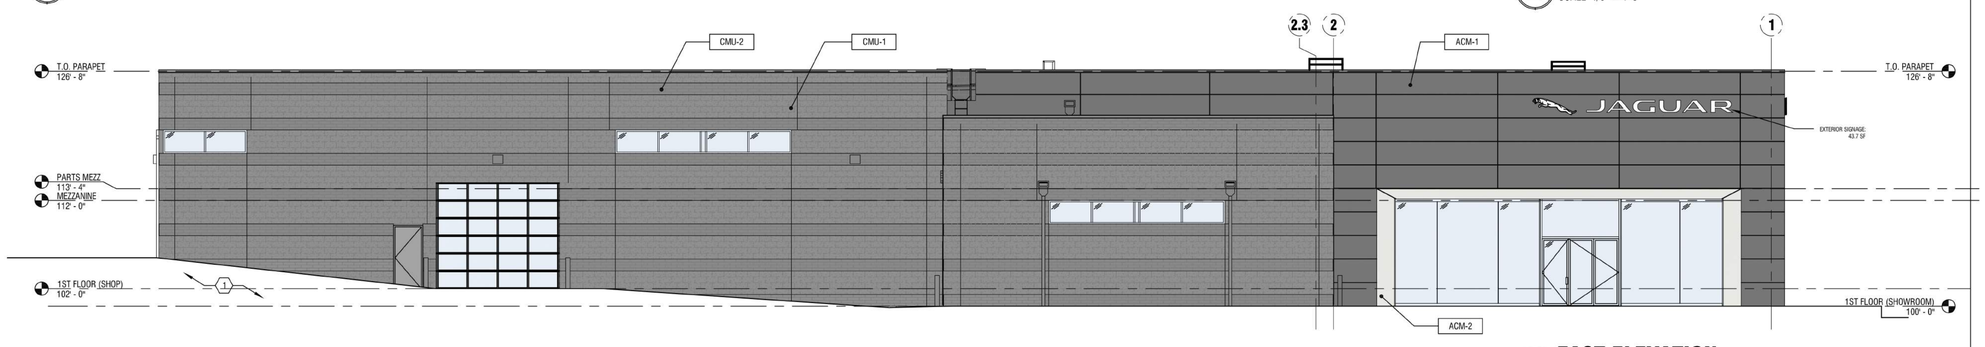

1 EAST ELEVATION
SCALE 1/8" = 1'-0"

GENERAL NOTES

- SHOWROOM GLASS = CLEAR ANODIZED/FIN WALL
- SERVICE GLASS = CHARCOAL STOREFRONT

X CODED NOTES - ELEVATION

ACM-1	ACM PANEL	ALUMINUM COMPOSITE MATERIAL JLR SUNSHINE GRAY METALLIC FINISH
ACM-2	ACM PANEL	ALUMINUM COMPOSITE MATERIAL JLR CHAMPAGNE METALLIC FINISH
CMU-1	CMU	8 X 16 CONCRETE MASONRY UNIT STYLE = SPLIT FACE FINISH = CHARCOAL
CMU-2	CMU	4 X 16 CONCRETE MASONRY UNIT STYLE = SMOOTH FINISH = CHARCOAL

CODED NOTE - BUILDING ELEVATIONS

1 SPLIT FACE TO BE GROUTED SOLID BELOW GRADE AND CAULKED AT PERIMETER

archall
ARCHITECTURAL ALLIANCE
49 EAST THIRD AVE | COLUMBUS OHIO 43201
P614.469.7500 | F 614.469.0500 | www.archall.com

CRAVEN CONSTRUCTION

KEMPTHORN
JAGUAR + LAND ROVER
946 E. TURKEYFOOT LAKE ROAD, GREEN, OH 44685

DRAWING SET

1/29/19	preliminary
	check
	bid
	permit
	construction

REVISIONS

SEAL

NOT FOR CONSTRUCTION

PROJECT NUMBER
A18-079

SHEET TITLE
BUILDING ELEVATIONS

SHEET NUMBER
A4.01

archall
ARCHITECTURAL ALLIANCE
49 EAST THIRD AVE | COLUMBUS OHIO 43201
P614.469.7500 | F 614.469.0500 | www.archall.com

CRAVEN CONSTRUCTION

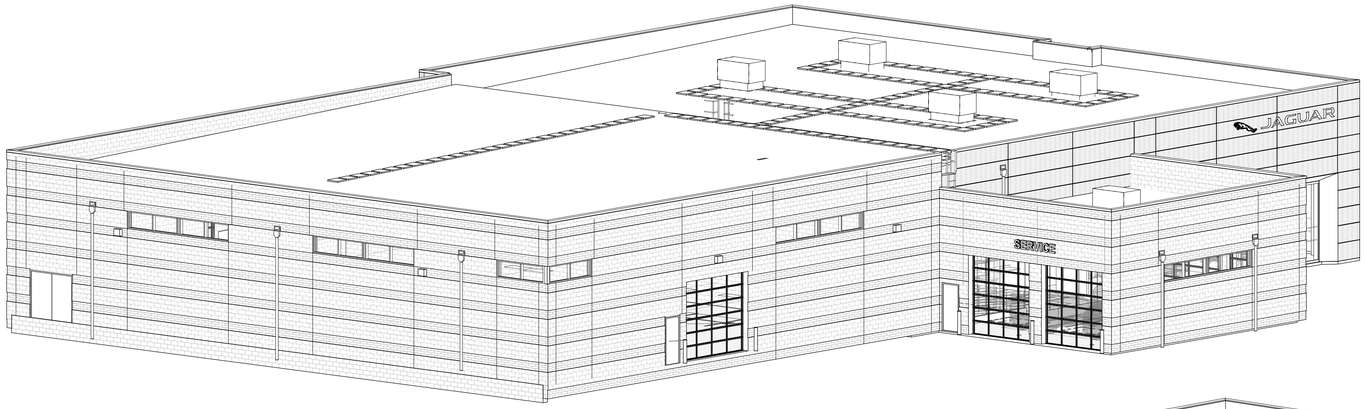

4 **AXON SOUTHEAST**
SCALE

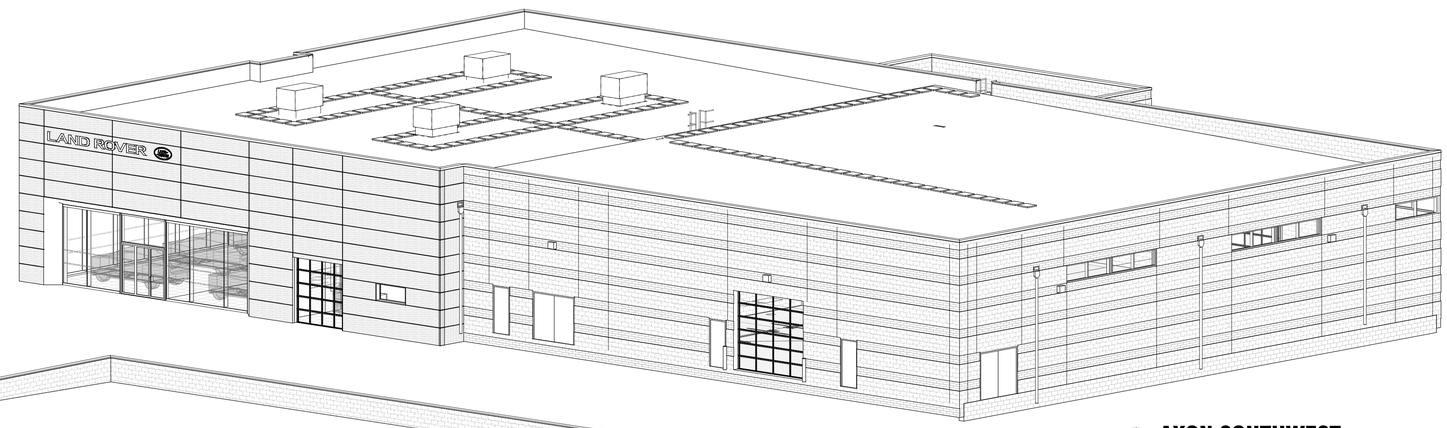

3 **AXON SOUTHWEST**
SCALE

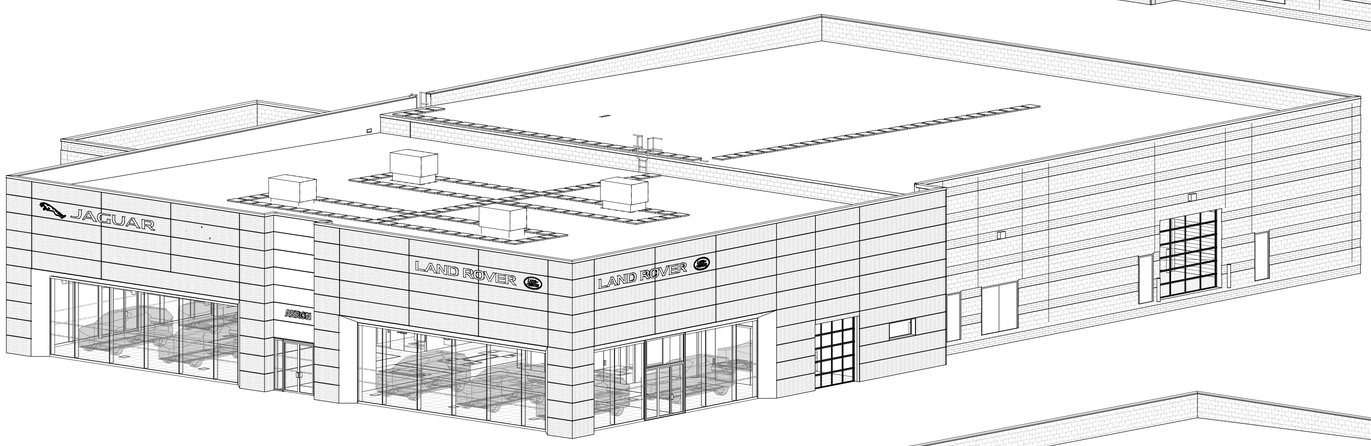

2 **AXON NORTHWEST**
SCALE

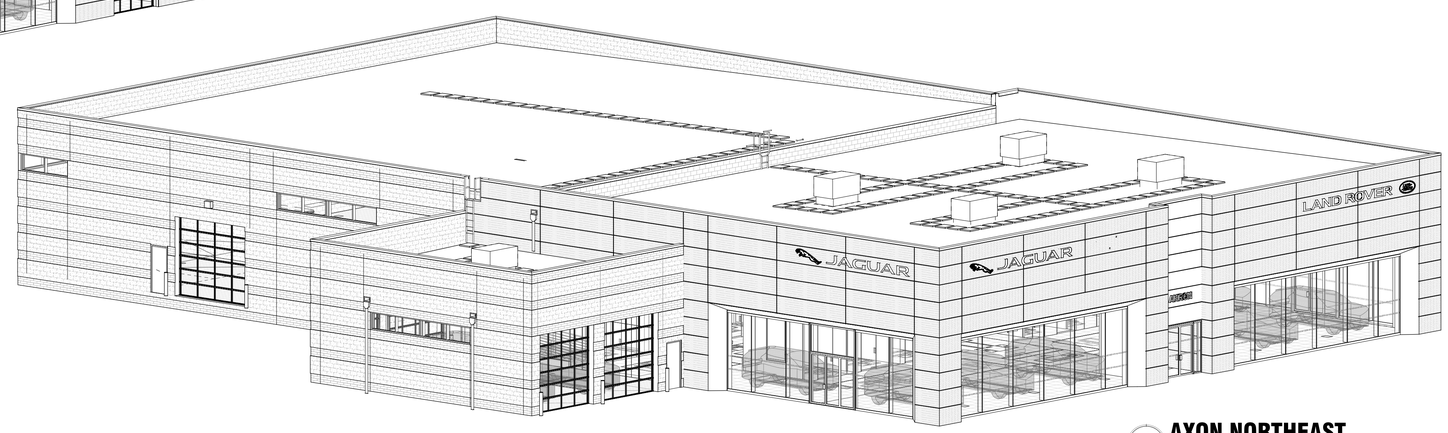

1 **AXON NORTHEAST**
SCALE

KEMPTHORN
JAGUAR + LAND ROVER
946 E. TURKEYFOOT LAKE ROAD, GREEN, OH 44685

DRAWING SET

■	1 / 31 / 19	preliminary
□		check
□		bid
□		permit
□		construction

REVISIONS

SEAL

NOT FOR CONSTRUCTION

PROJECT NUMBER
A18-079

SHEET TITLE
3D AXON

SHEET NUMBER
A4.02

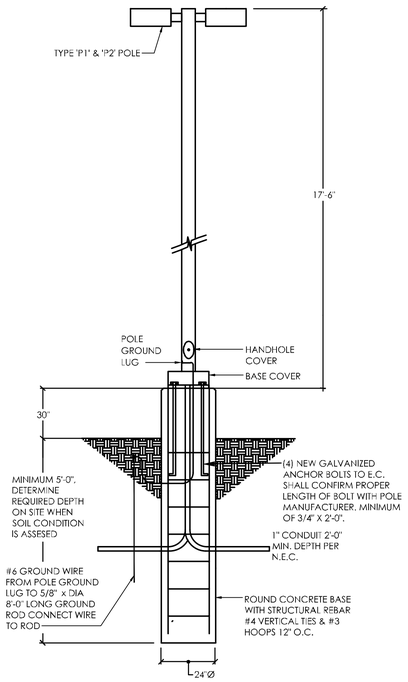

A POLE LIGHT DETAIL 'P1' & 'P2'
SCALE: N.T.S.

Schedule

Symbol	Label	QTY	Catalog Number	Description	Lamp	Number Lamps	Lumens per Lamp	LLF	Wattage
	B1	16	OWK-3-8S42-COG-20LC 530-4K-UNV-AB-CC	LED SQUARE BOLLARD 4000K LEDS OPERATED AT 530mA AND ASYMMETRIC DISTRIBUTION	LED	1	1758	1	34
	P1	22	DSX1 LED 40C 1000 40K T4M MVOLT HS	DSX1 LED with 40 LEDs @ 1000 mA , 4000K , TYPE 4 MEDIUM OPTICS WITH HOUSE-SIDE SHIELD	LED	1	11608	1	138
	P2	9	DSX1 LED 40C 1000 40K T4M MVOLT HS	DSX1 LED with 40 LEDs @ 1000 mA , 4000K , TYPE 4 MEDIUM OPTICS WITH HOUSE-SIDE SHIELD	LED	1	11608	1	276
	W1	7	CSXW LED 30C 1000 40K TFTM	CONTOUR SERIES LED WALL-MOUNT WITH 30 4000K LEDS OPERATED AT 1000mA AND PRECISION MOLDED ACRYLIC FORWARD THROW LENS	LED	1	11072	1	104

NOTE: COLOR OF POLES AND LIGHT FIXTURES TO BE CHARCOAL

Statistics

Description	Symbol	Avg	Max	Min	Max/Min	Avg/Min
Calc Zone #1	+	4.5 fc	13.4 fc	0.6 fc	22.3:1	7.5:1
Property Line	+	0.2 fc	1.2 fc	0.0 fc	N/A	N/A

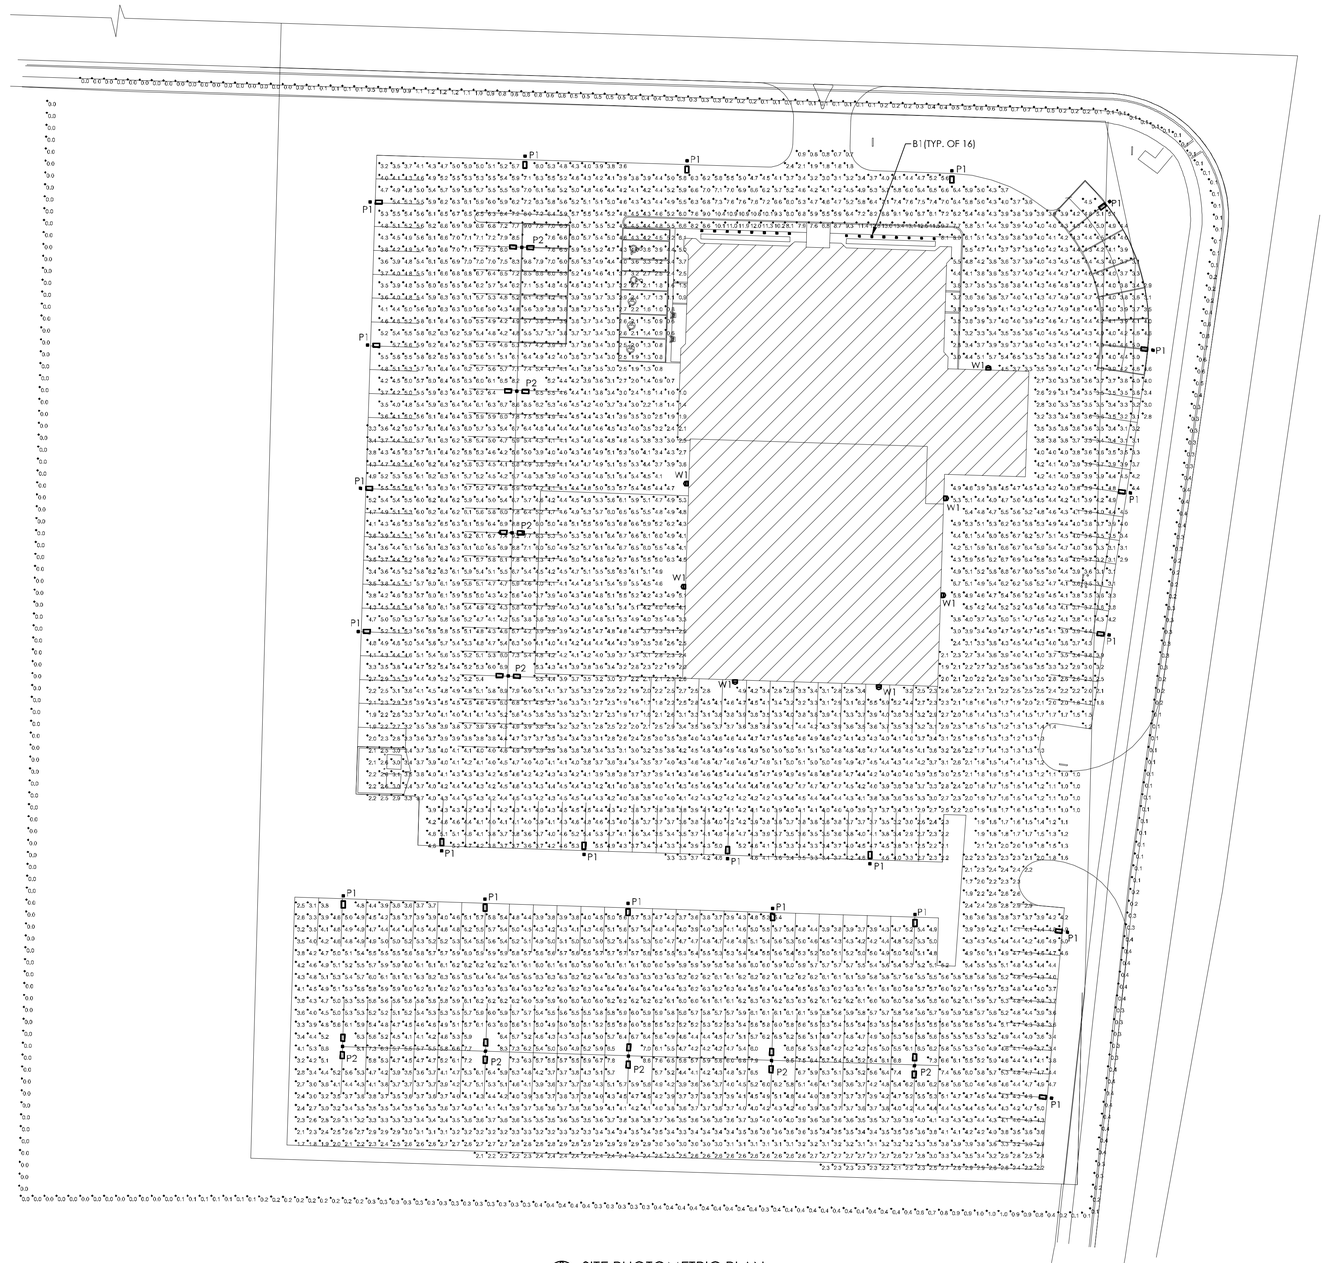

SITE PHOTOMETRIC PLAN
SCALE: 1" = 30'-0"

archall
ARCHITECTURAL ALLIANCE
49 EAST THIRD AVE | COLUMBUS OHIO 43201
P614.469.7500 | F 614.469.0500 | www.archall.com

CRAVEN CONSTRUCTION

ENGINEERINGGROUP, LTD.
625 EAST NORTH BROADWAY
COLUMBUS, OHIO 43214
614-225-1580
EMENGINEERINGGROUP.COM

PROJECT NUMBER: **180305**
DESIGN BY: **VWE**

KEMPTHORN
JAGUAR + LAND ROVER
946 E. TURKEYFOOT LAKE ROAD, GREEN, OH 44685

DRAWING SET

■	1 / 3 / 18	preliminary
□		check
□		bid
□		permit
□		construction

REVISIONS

SEAL

NOT FOR CONSTRUCTION

PROJECT NUMBER
A18-079

SHEET TITLE
SITE PHOTOMETRIC PLAN

SHEET NUMBER
SE0.0