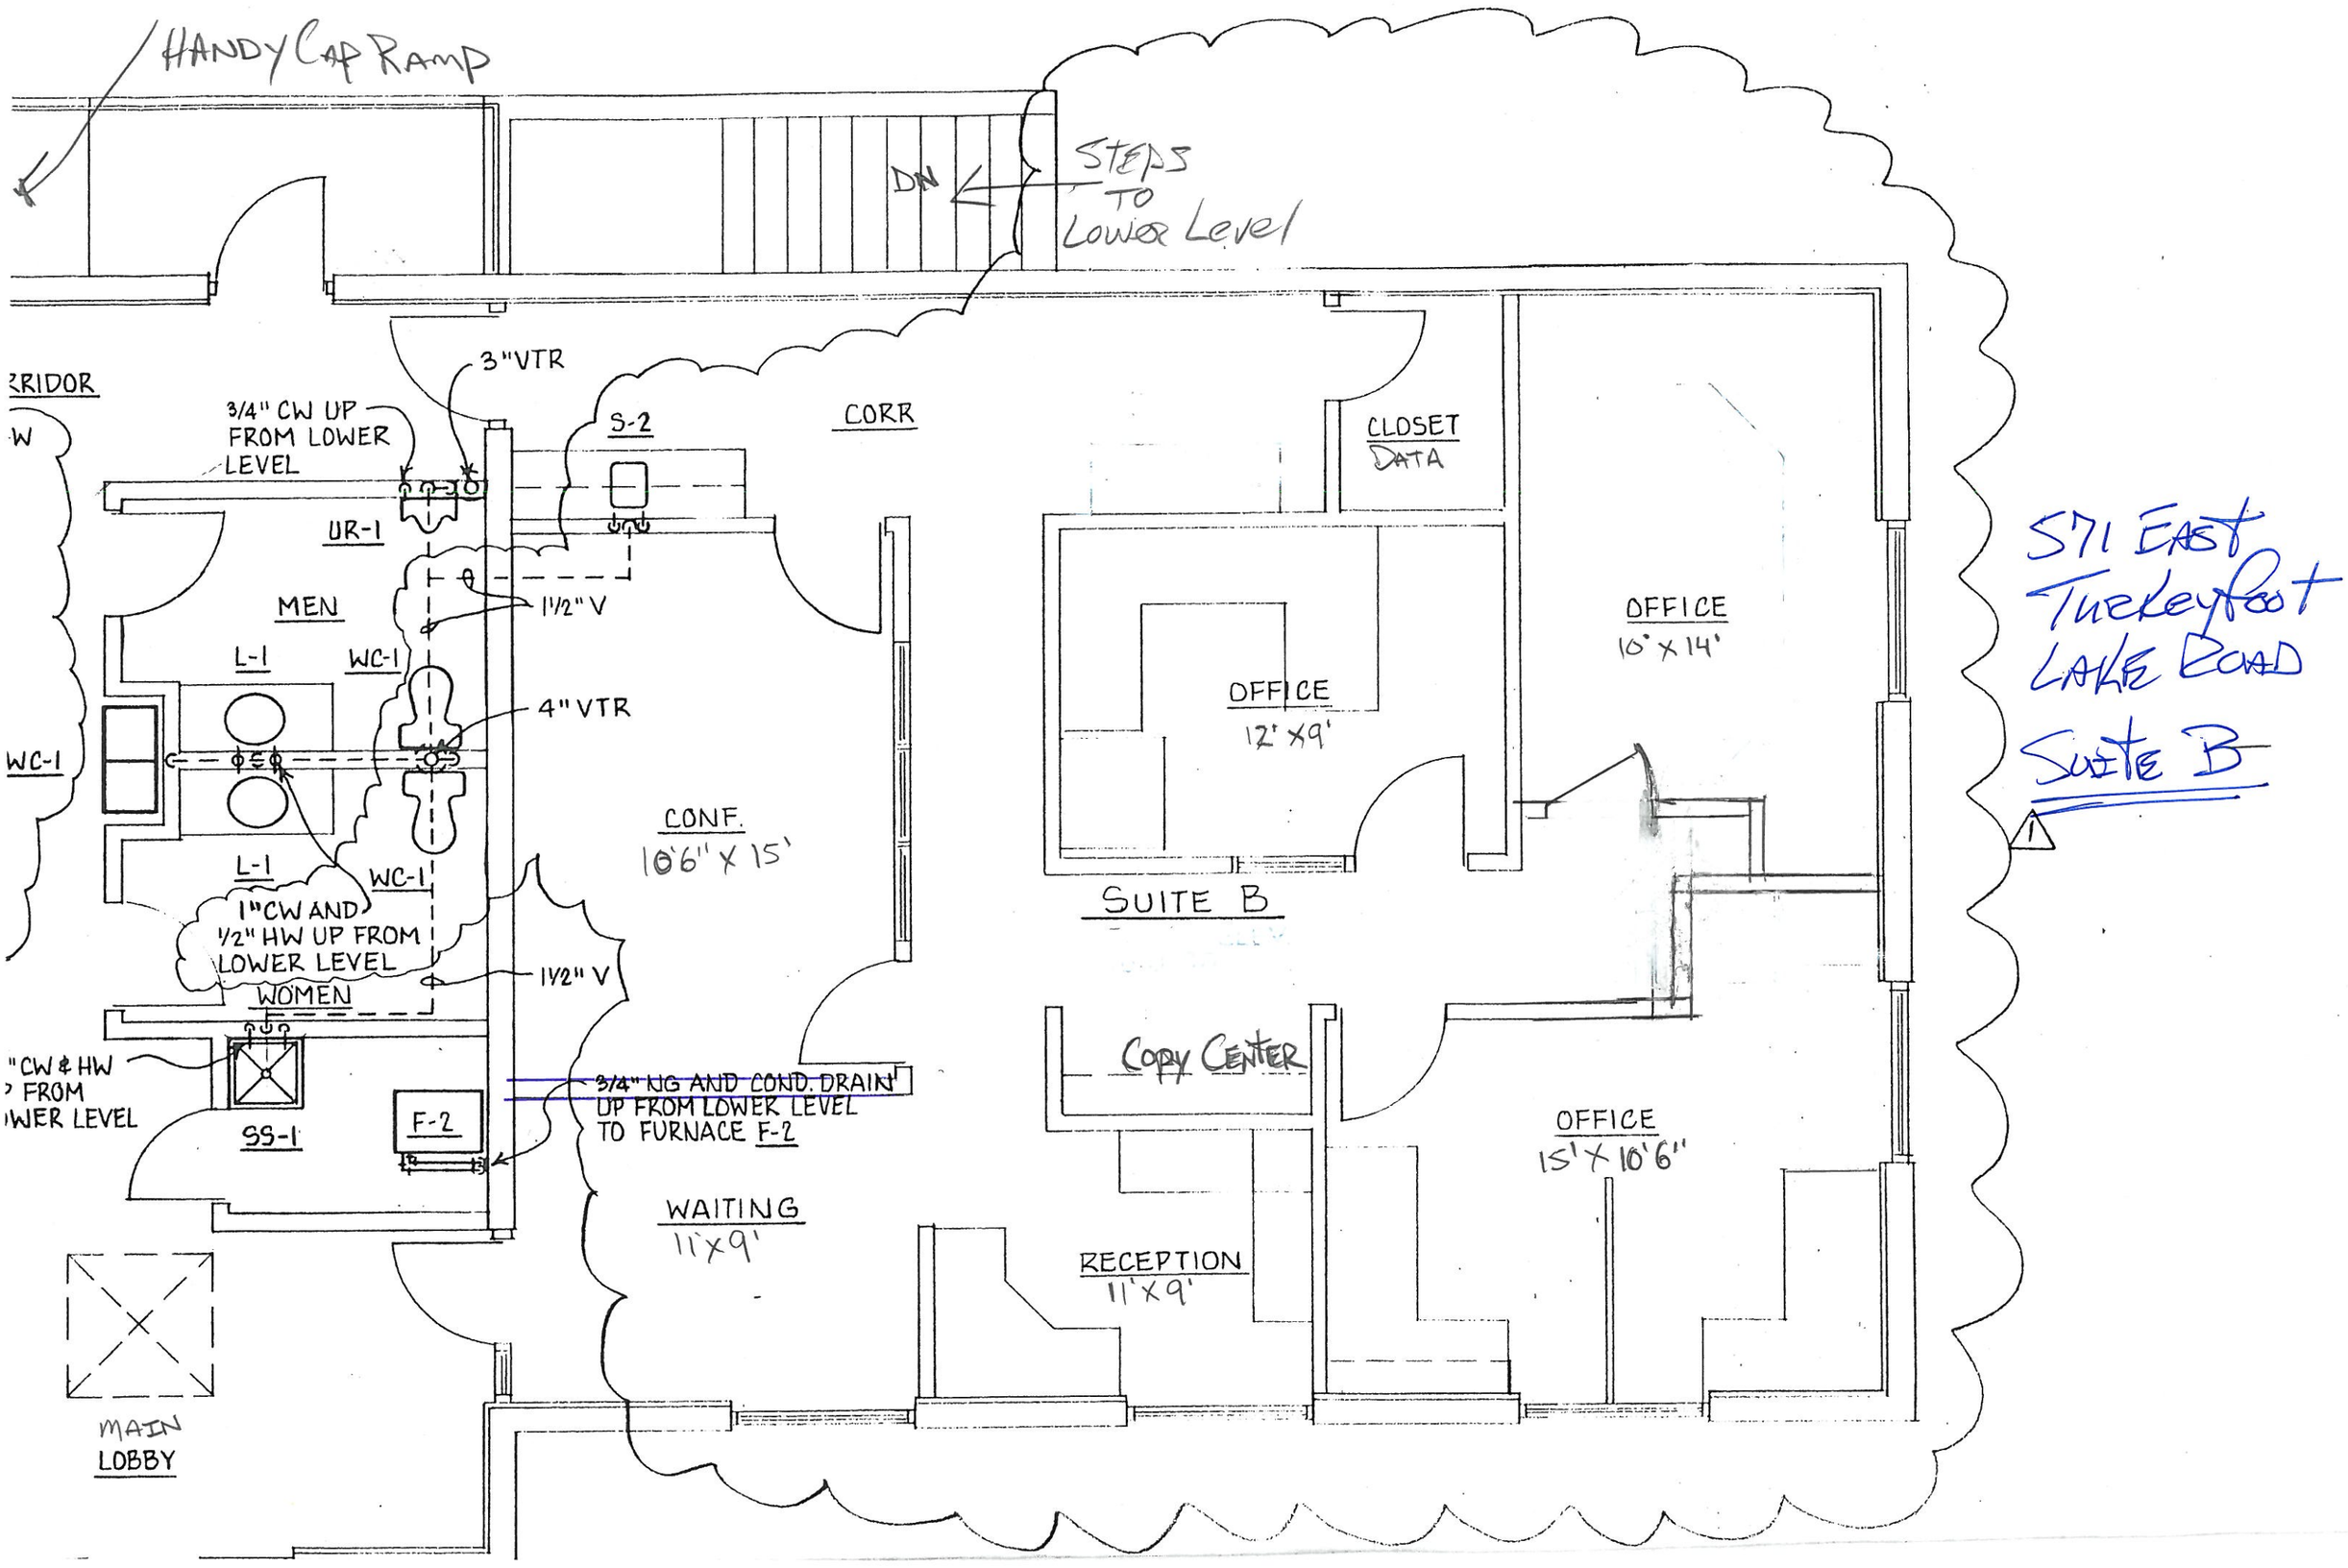
HANDY CAP RAMP
DN
STEPS TO LOWER LEVEL
CORRIDOR
3"VTR
3/4" CW UP FROM LOWER LEVEL
S-2
CORR
CLOSET DATA
UR-1
MEN
1½" V
L-1
WC-1
4" VTR
WC-1
CONF.
10'6" X 15'
OFFICE
12' X 9'
OFFICE
10' X 14'
571 EAST TURKEYFOOT LAKE ROAD
SUITE B
SUITE B
L-1
WC-1
1" CW AND ½" HW UP FROM LOWER LEVEL
1½" V
WOMEN
Copy Center
"CW & HW FROM LOWER LEVEL
3/4" NG AND COND. DRAIN UP FROM LOWER LEVEL TO FURNACE F-2
SS-1
F-2
OFFICE
15' X 10'6"
WAITING
11' X 9'
RECEPTION
11' X 9'
MAIN LOBBY